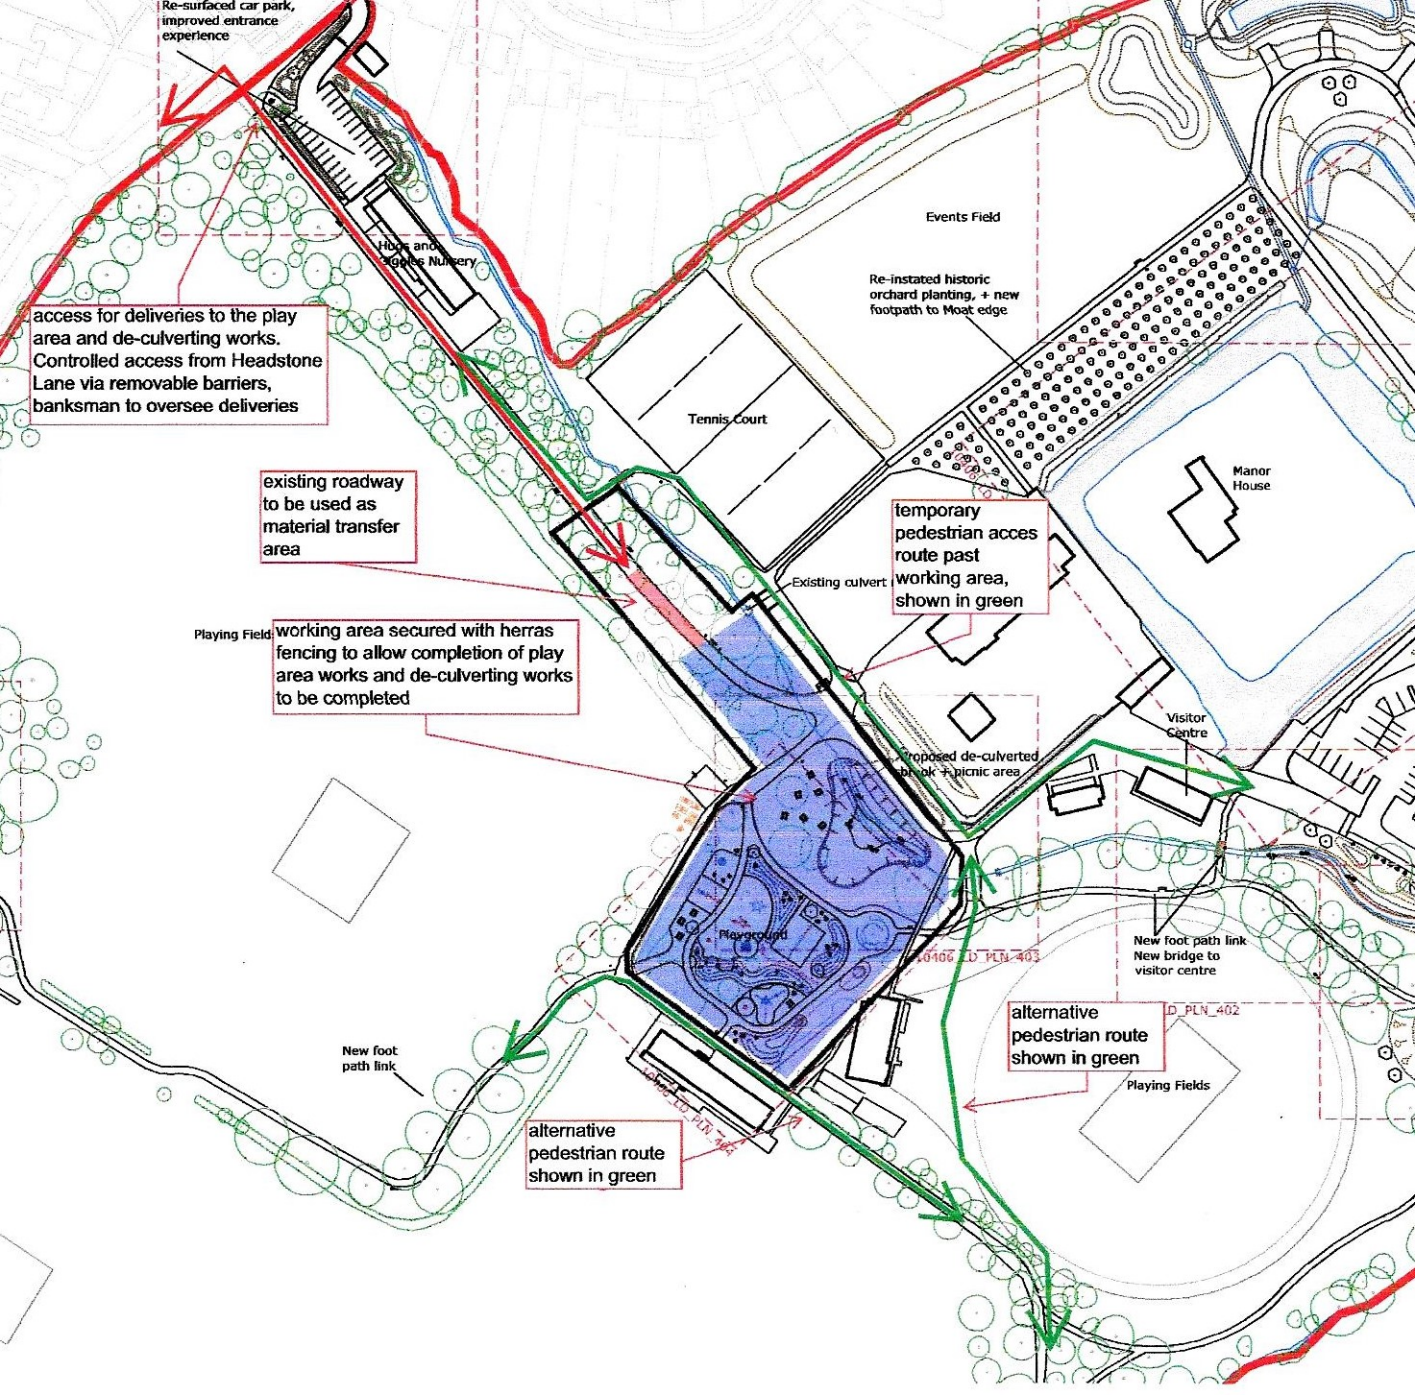
Re-surfaced car park, improved entrance experience
Hops and Giggles Nursery
access for deliveries to the play area and de-culverting works. Controlled access from Headstone Lane via removable barriers, banksman to oversee deliveries
Events Field
Re-instated historic orchard planting, + new footpath to Moat edge
Tennis Court
Manor House
existing roadway to be used as material transfer area
temporary pedestrian acces route past working area, shown in green
Existing culvert
Playing Field
working area secured with herras fencing to allow completion of play area works and de-culverting works to be completed
Visitor Centre
Proposed de-culverted brook + picnic area
Playground
New foot path link
New bridge to visitor centre
alternative pedestrian route shown in green
Playing Fields
New foot path link
alternative pedestrian route shown in green